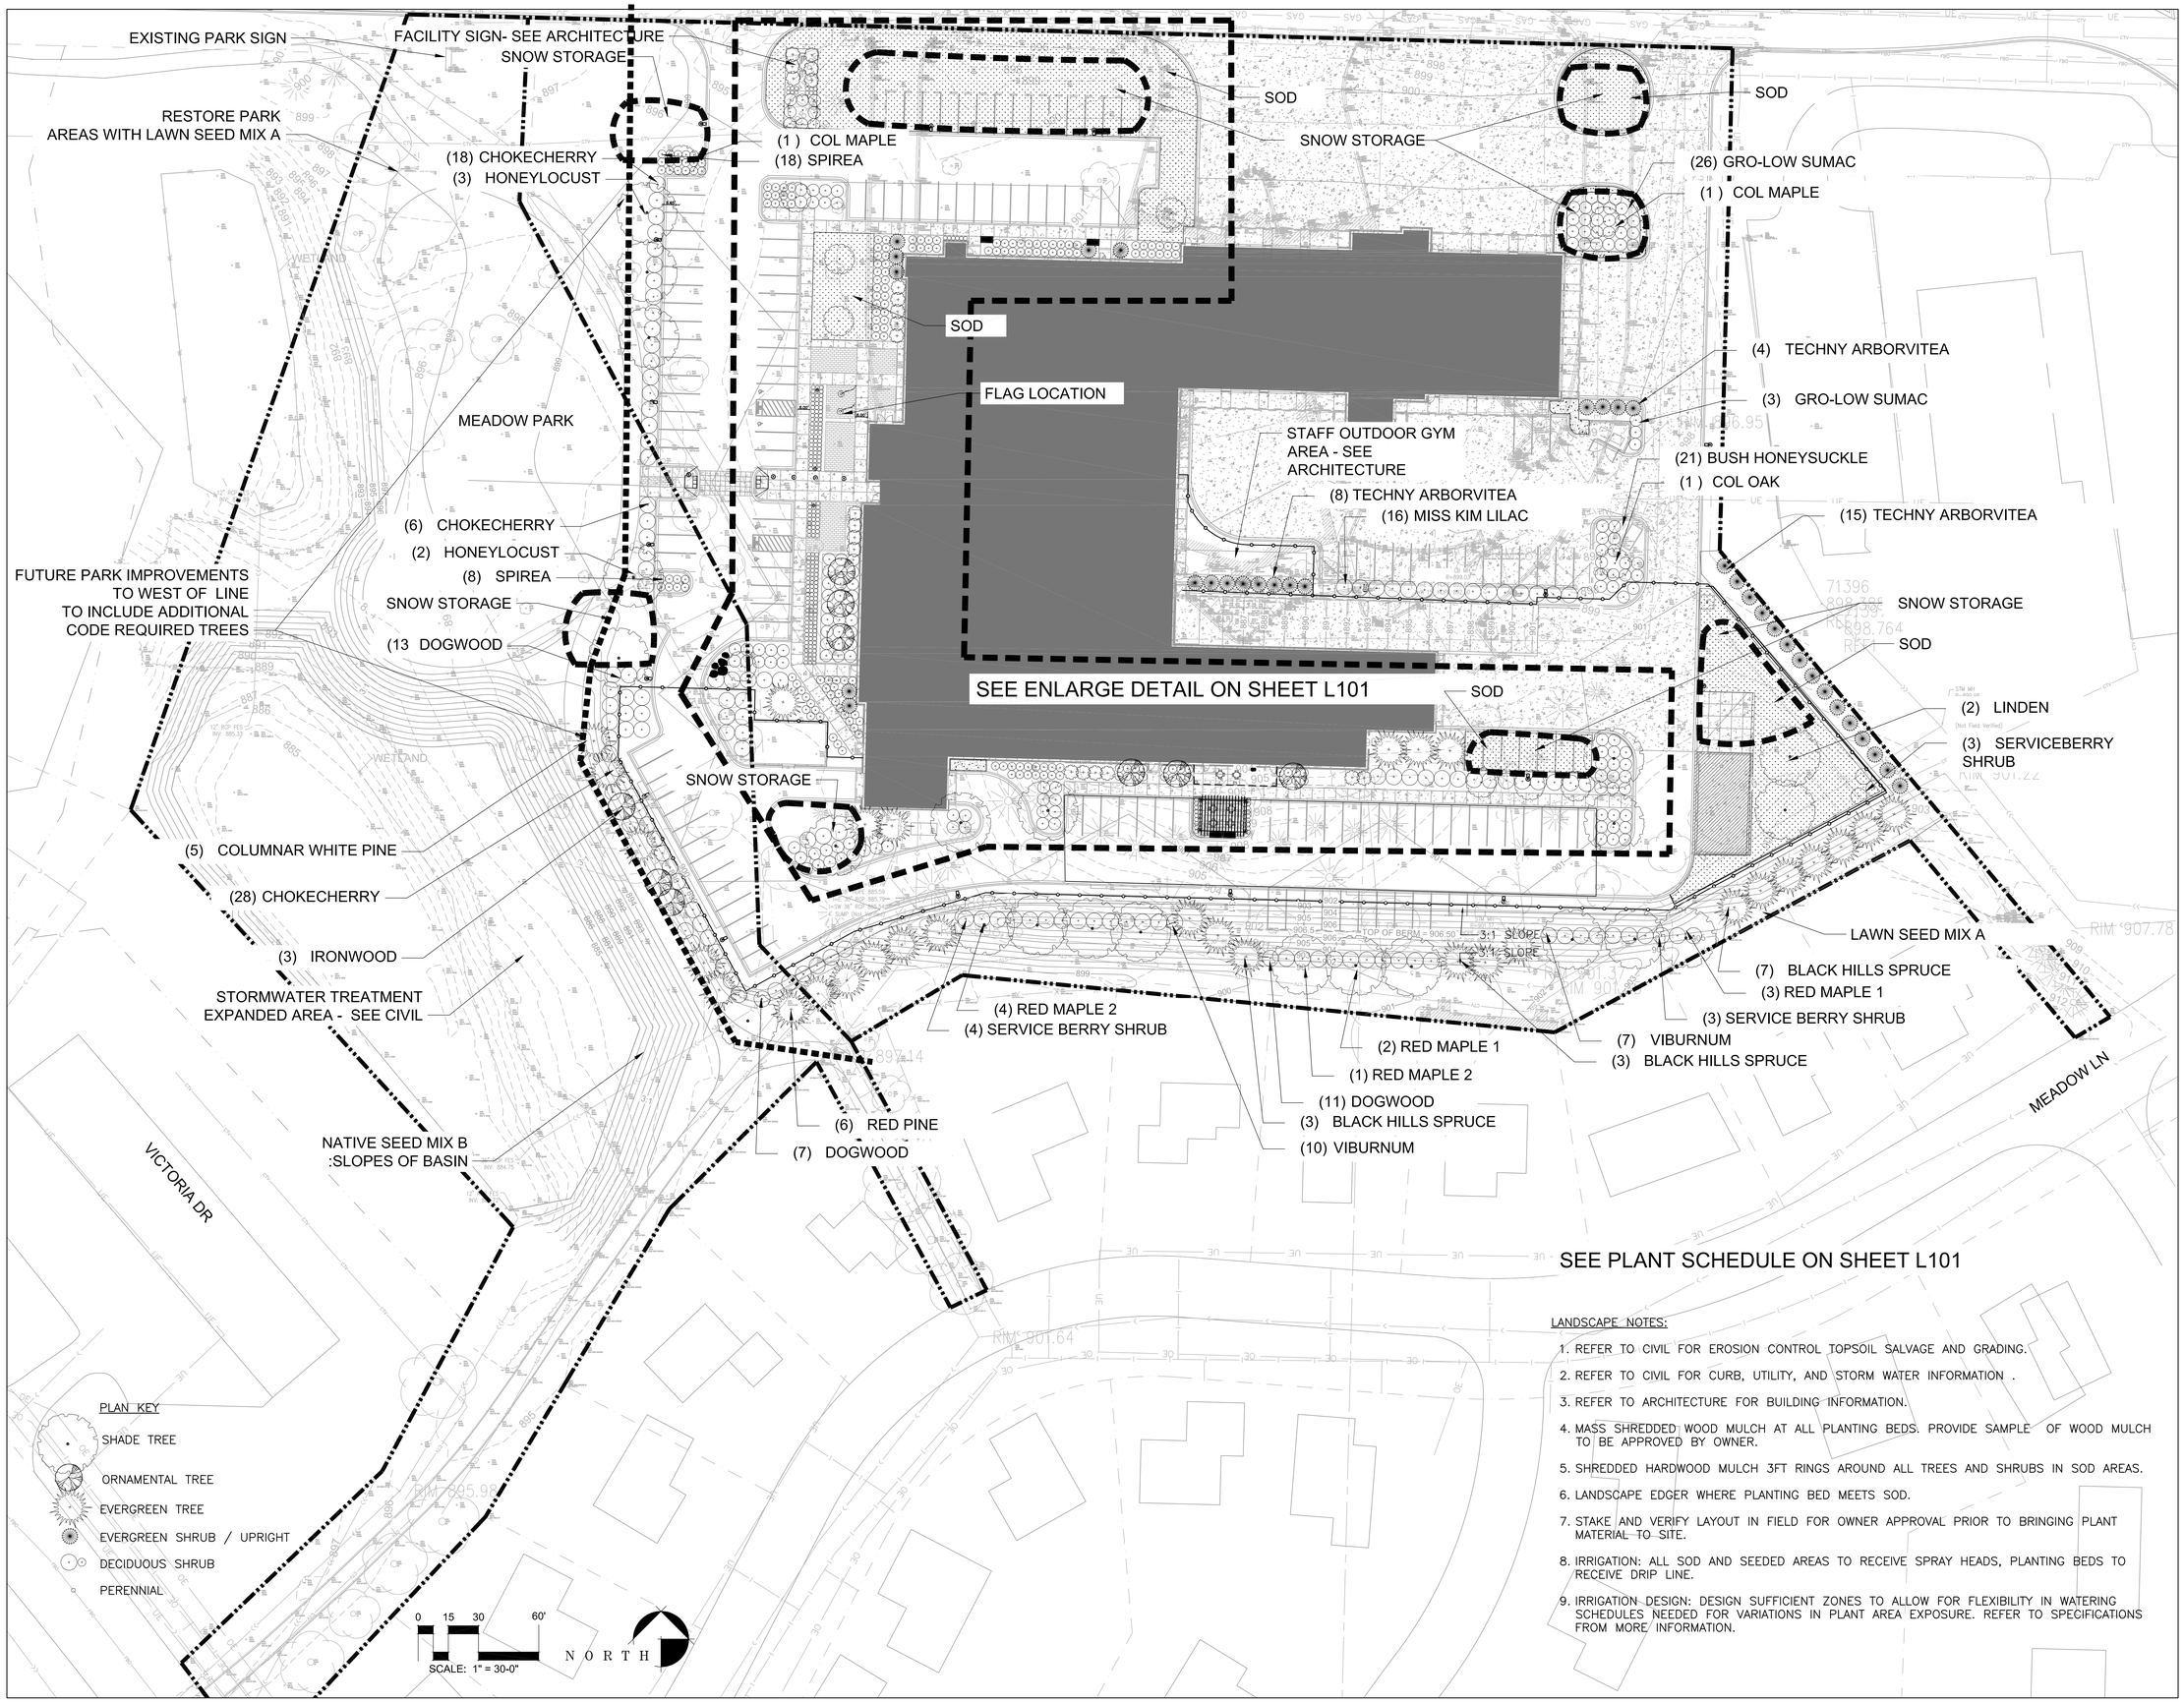

LANDSCAPE NOTES:

1. REFER TO CIVIL FOR EROSION CONTROL TOPSOIL SALVAGE AND GRADING.
2. REFER TO CIVIL FOR CURB, UTILITY, AND STORM WATER INFORMATION .
3. REFER TO ARCHITECTURE FOR BUILDING INFORMATION.
4. MASS SHREDDED WOOD MULCH AT ALL PLANTING BEDS. PROVIDE SAMPLE OF WOOD MULCH TO BE APPROVED BY OWNER.
5. SHREDDED HARDWOOD MULCH 3FT RINGS AROUND ALL TREES AND SHRUBS IN SOD AREAS.
6. LANDSCAPE EDGER WHERE PLANTING BED MEETS SOD.
7. STAKE AND VERIFY LAYOUT IN FIELD FOR OWNER APPROVAL PRIOR TO BRINGING PLANT MATERIAL TO SITE.
8. IRRIGATION: ALL SOD AND SEEDED AREAS TO RECEIVE SPRAY HEADS, PLANTING BEDS TO RECEIVE DRIP LINE.
9. IRRIGATION DESIGN: DESIGN SUFFICIENT ZONES TO ALLOW FOR FLEXIBILITY IN WATERING SCHEDULES NEEDED FOR VARIATIONS IN PLANT AREA EXPOSURE. REFER TO SPECIFICATIONS FROM MORE INFORMATION.

File Path:
5/31/2007 11:22:00 AM

© CNH ARCHITECTS, INC.

FINAL PLAN SUBMITTAL - NOT FOR CONSTRUCTION

Architects CNH
7300 147TH WEST STREET SUITE 504
APPLE VALLEY, MN 55124
(952) 431-4433

Landscape Architecture / Planning / Urban Design
Minneapolis, Minnesota
www.hkgi.com

City of Chaska

Chaska Public Safety Facility
285 Engler Voulevard
Chaska, MN 55318

REVISIONS:

CNH NO.: 22096
DATE: 11.07.2023

Sheet Name
LANDSCAPE PLAN

L100